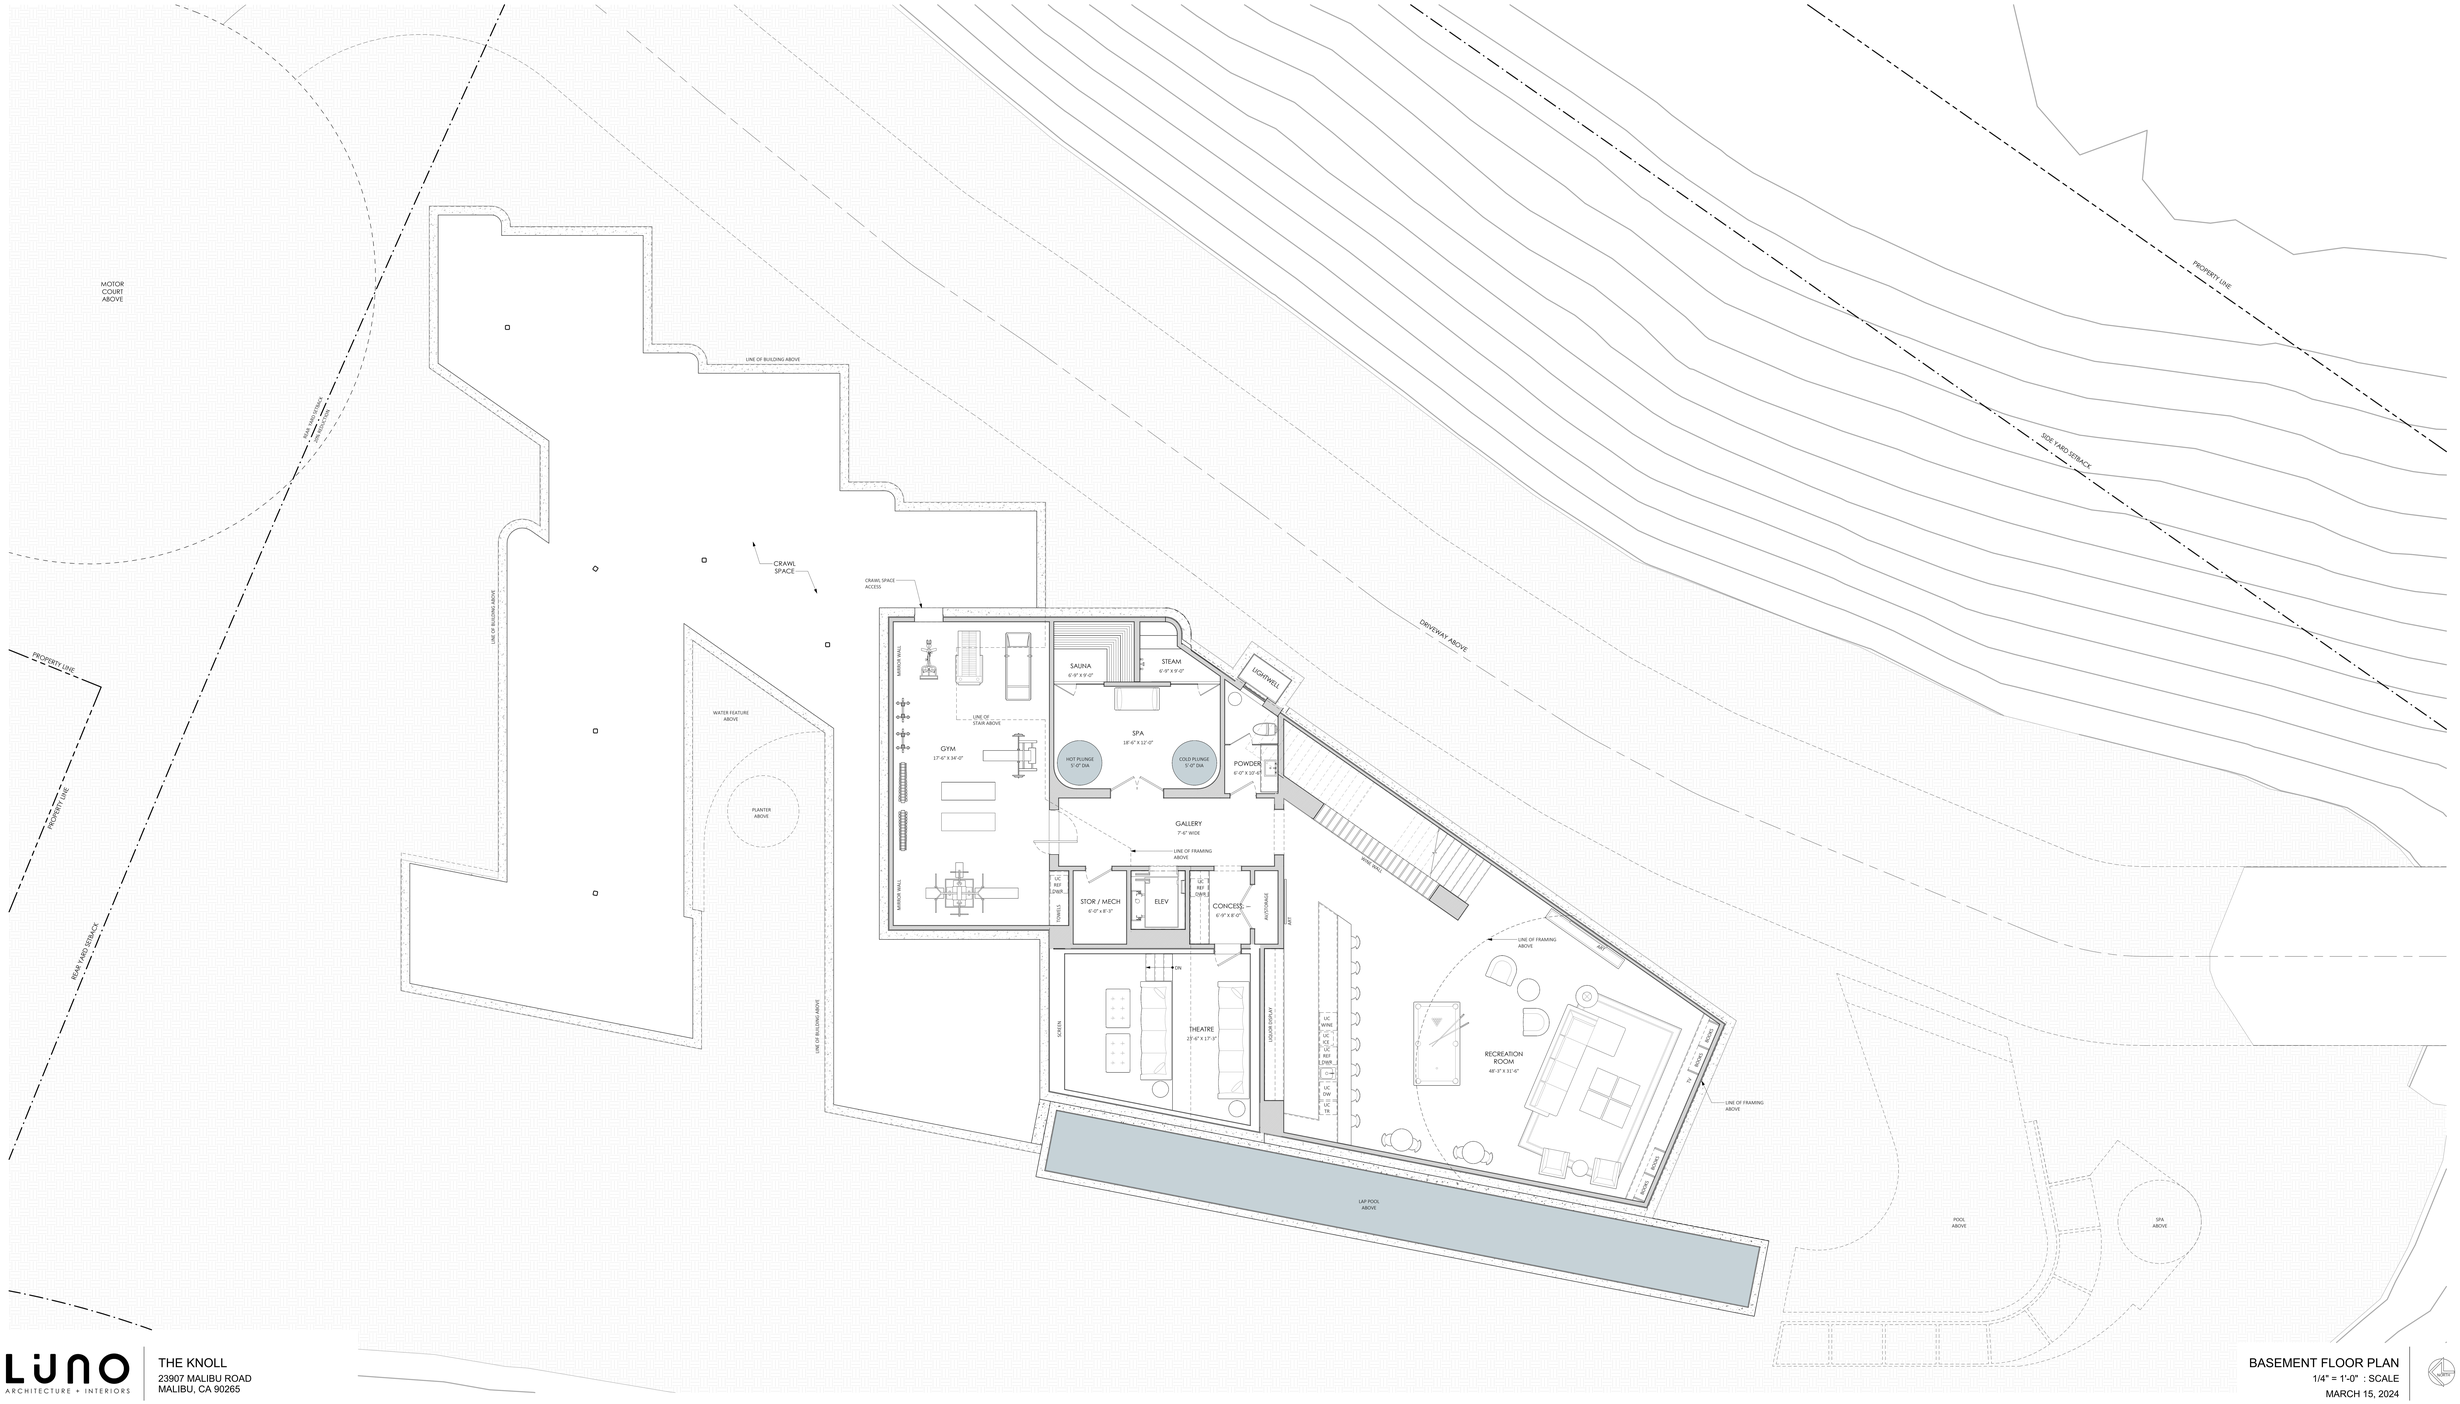


LUNO
ARCHITECTURE + INTERIORS

THE KNOLL
23907 MALIBU ROAD
MALIBU, CA 90265

BASEMENT FLOOR PLAN
1/4" = 1'-0" : SCALE
MARCH 15, 2024